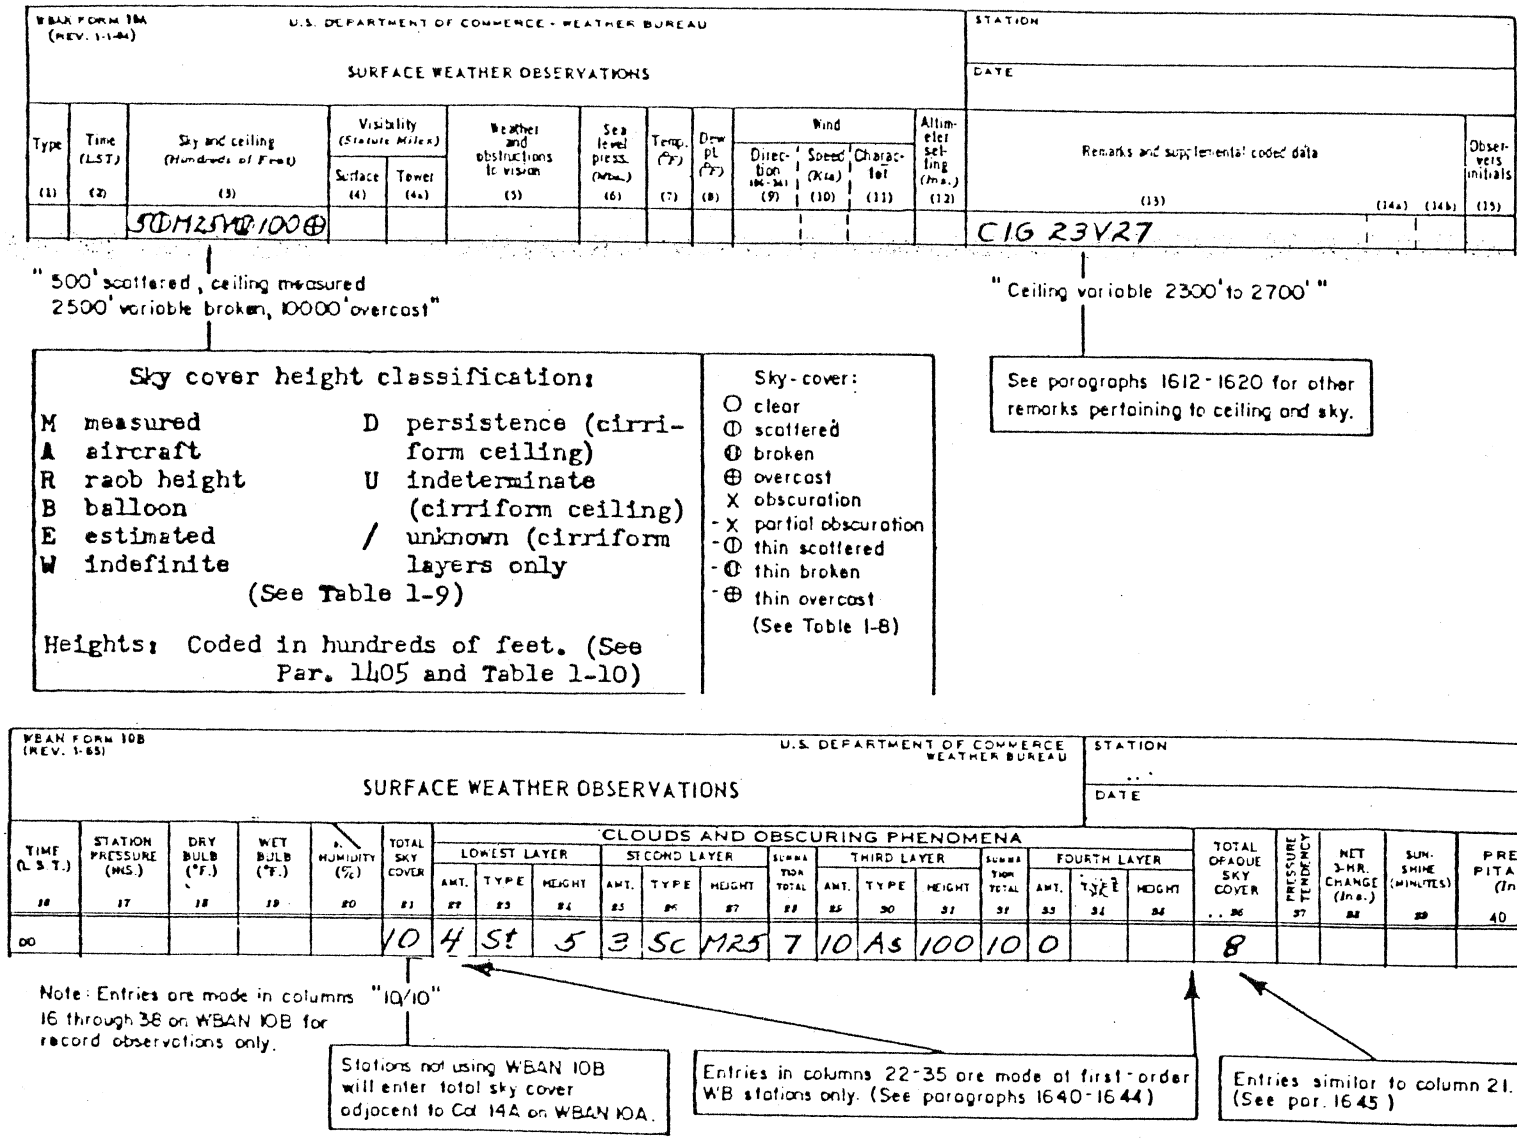

Fig. 2-11 Entry of Ceiling and Sky-Cover on WBAN 10A and 10B